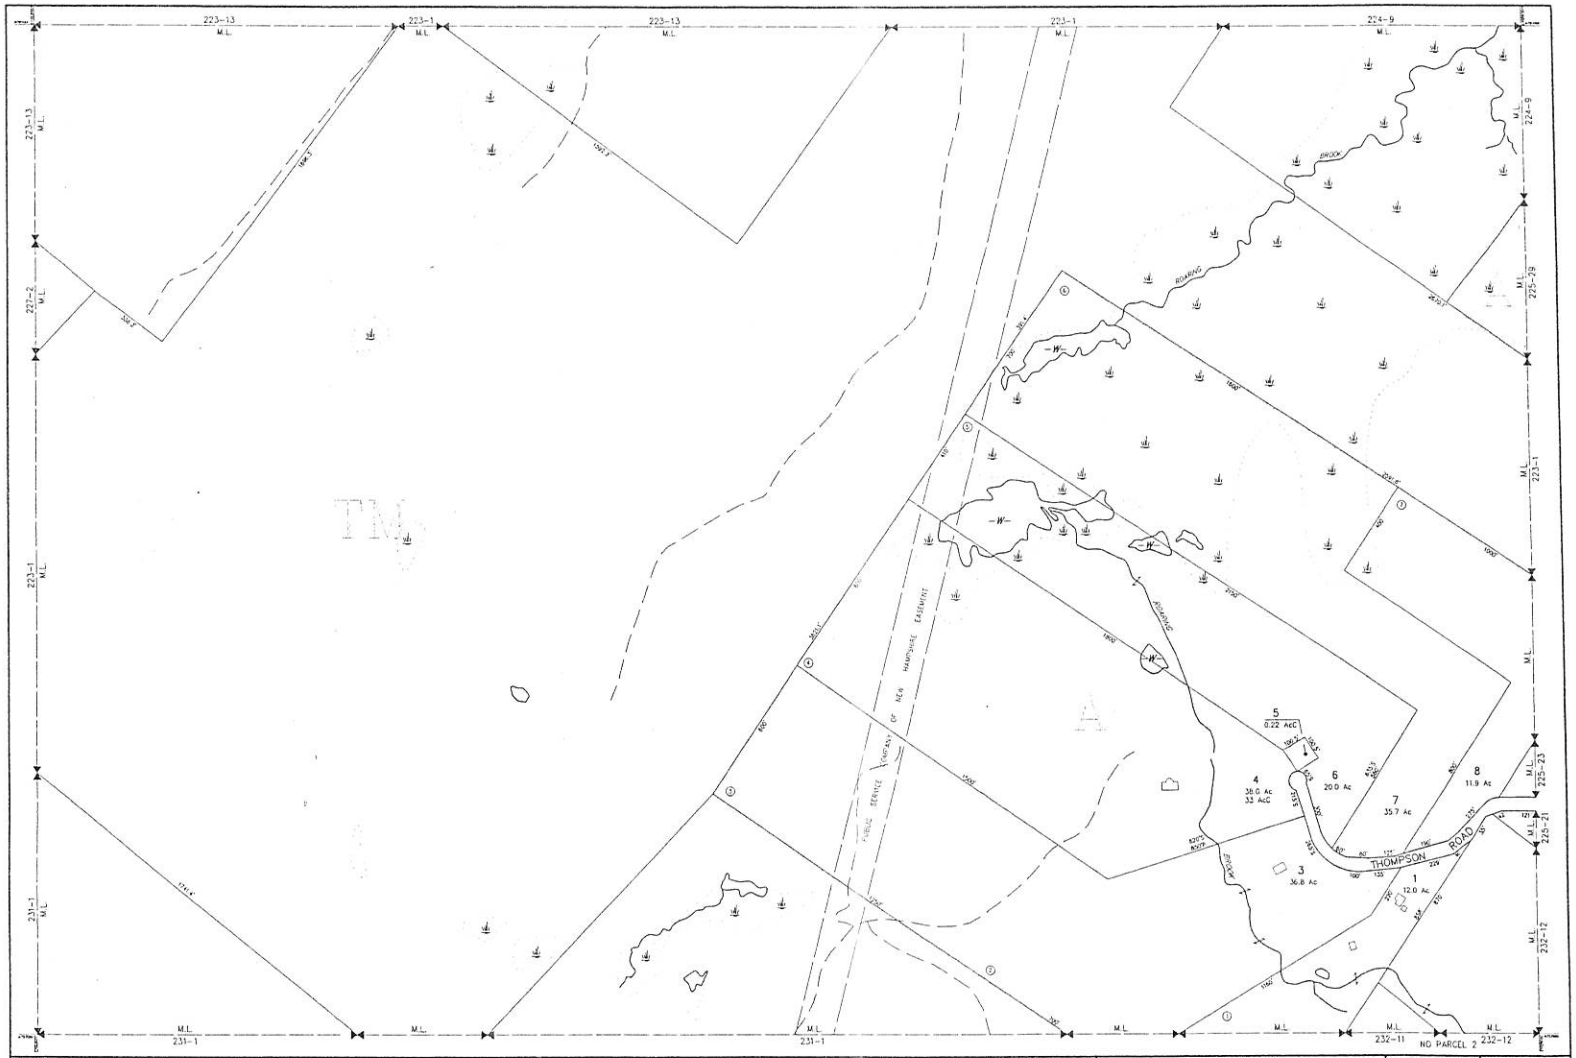

THIS MAP IS FOR ASSESSMENT PURPOSES. IT IS NOT VALID FOR LEGAL DESCRIPTION OR CONVEYANCE.

THE HORIZONTAL DATUM IS THE NEW HAMPSHIRE STATE PLANE COORDINATE SYSTEM, NAD 83.

PHOTOGRAPHY DATE: MAY 10, 2005

COMPLETION DATE: AUGUST 30, 2006

PRODUCED IN 2006 BY

CAI Technologies

LEGEND

AREA SURVEYED	Ac	EXEMPT PROPERTY	
AREA CALCULATED	AcC	SUBDIVISION LOT NO.	
RECORD DIMENSION	100'	BUILDING	
SCALED DIMENSION	100'S	RIGHT OF WAY/ACCESS	
MATCH LINE	M.L.	COMMON OWNERSHIP	
WATER	-W-	WETLANDS	

SCALE 1" = 200'

FEET 100 0 200 400 600

METERS 50 0 50 100 150

REVISED TO: APRIL 1, 2019

PROPERTY MAPS

NORTHUMBERLAND

NEW HAMPSHIRE

INDEX DIAGRAM

222	223	224
227		225
230	231	232

MAP NO.

226